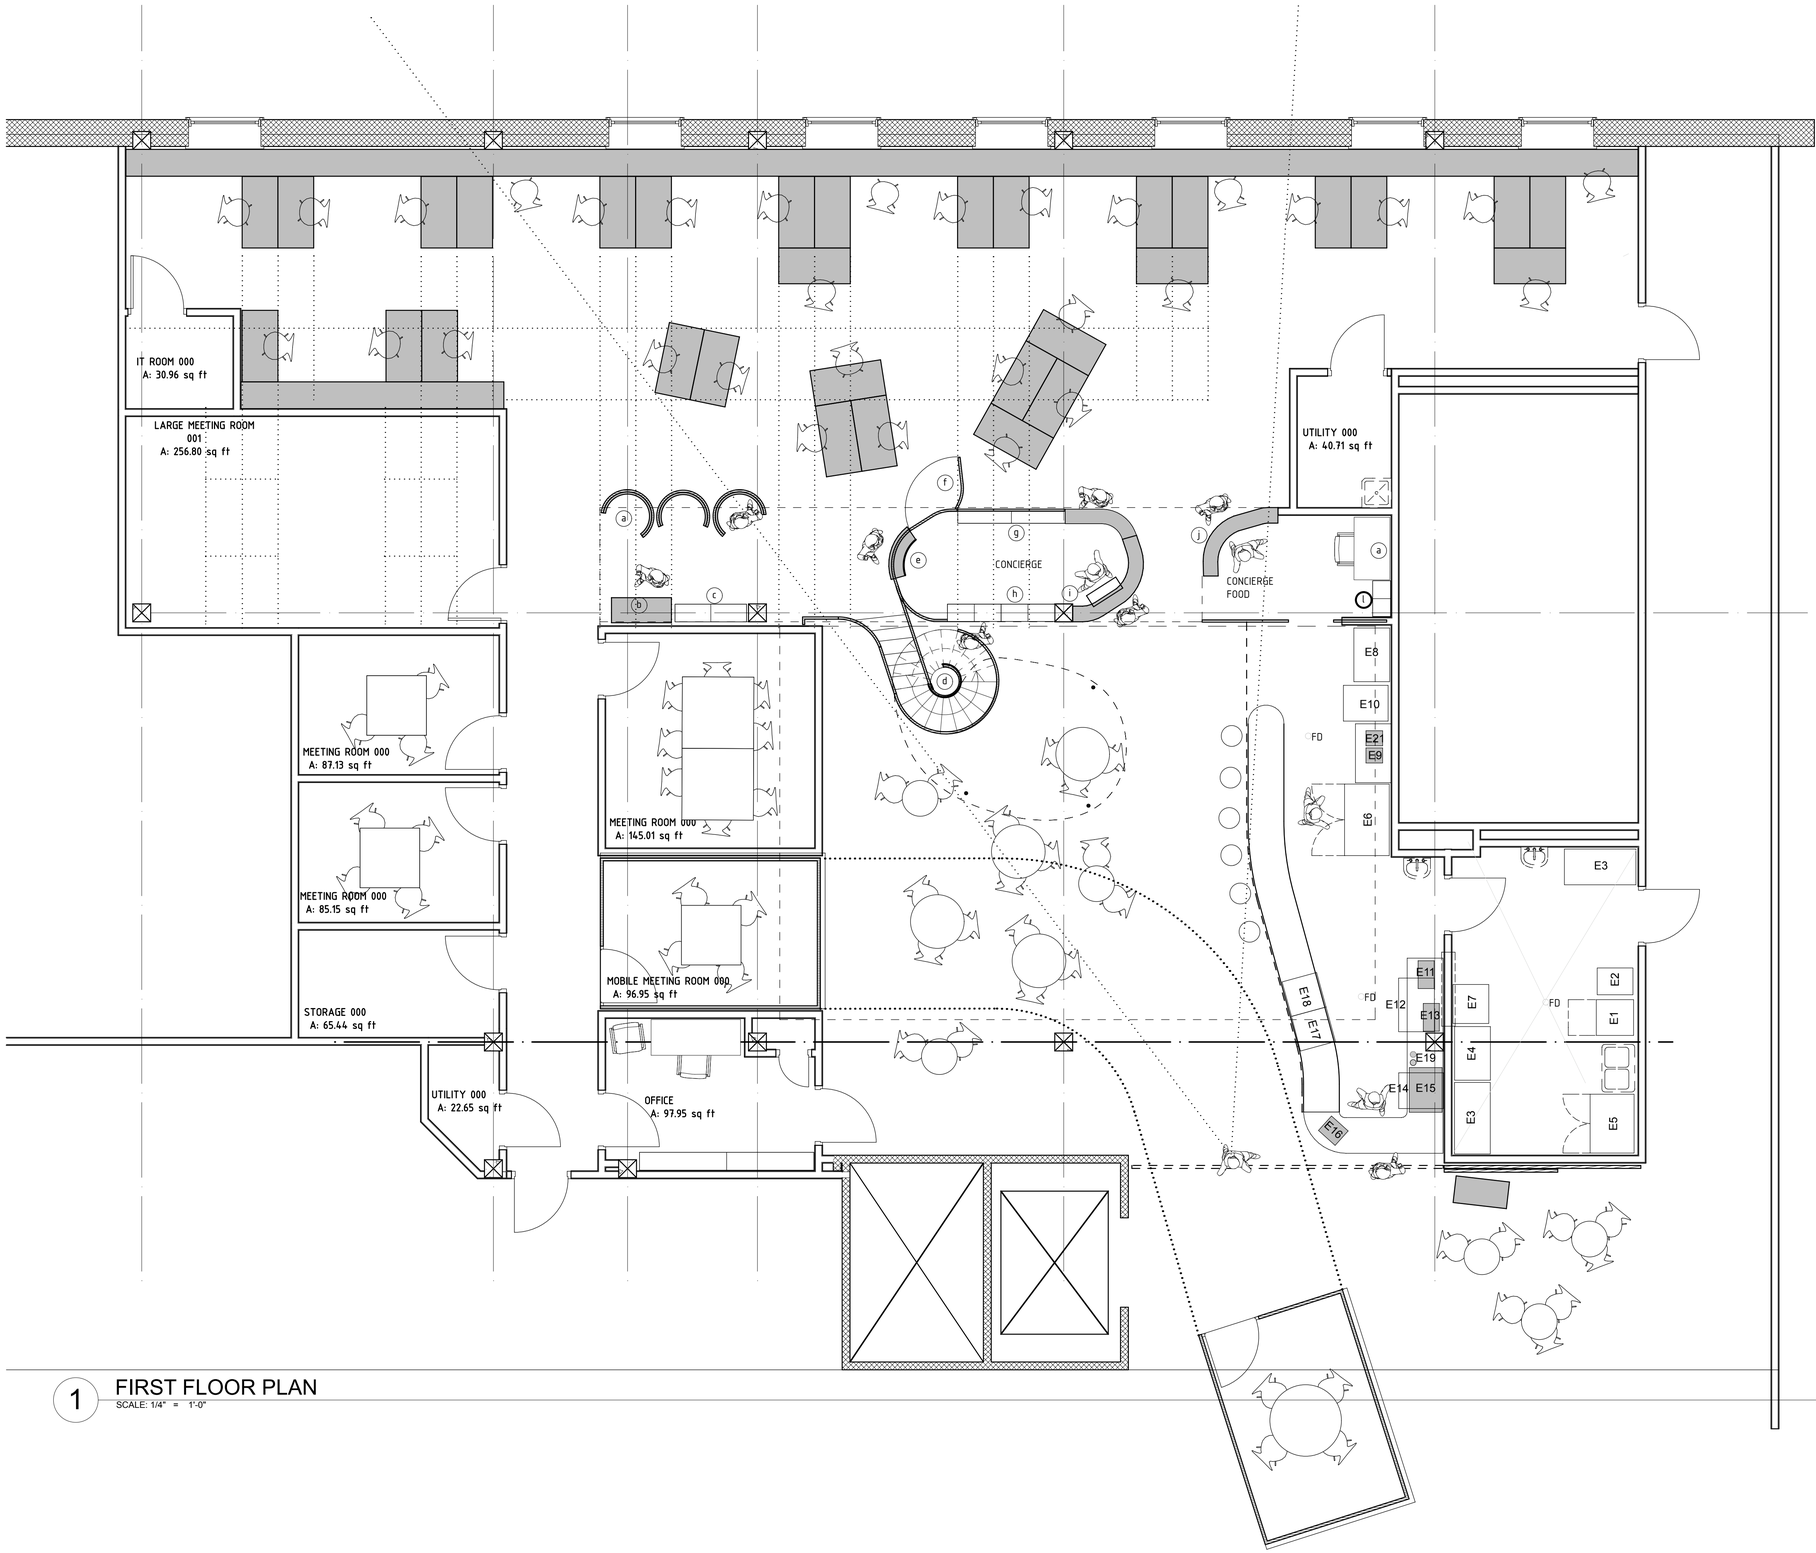

1 FIRST FLOOR PLAN
SCALE: 1/4" = 1'-0"

MARK	EQUIPMENT
E1	DISHWASHER (CMA DISHMACHINES: MODEL: 180UC)
E2	DISHWASHER RACK STORAGE
E3	4' METRO WIRE SHELVING
E4	3' METRO WIRE SHELVING
E5	REACH-IN REFRIGERATOR (TRUE FOOD SERVICE: MODEL T-35)
E6	FOOD PREP TABLE (TRUE FOOD SERVICE: MODEL TSSU-48-12)
E7	PREP TABLE
E8	BEER & WINE COOLER
E9	PANINI GRILL
E10	DRAFT BEER TAP
E11	ICE TEA MAKER
E12	ICE MAKER WITH STORAGE BIN (HOSHIZAKI: MODEL F300BAF)
E13	COFFEE MAKER
E14	UNDER COUNTER REFRIGERATOR (TRUE FOOD SERVICE: MODEL TUC-27)
E15	BARRISTA MACHINE (LA MARZOCCO: MODEL FB/80)
E16	CASH REGISTER
E17	UNDER COUNTER OPEN FOOD DISPLAY CASE
E18	UNDER COUNTER FOOD DISPLAY CASE
E19	COFFEE GRINDERS

MARK	PARTS
a	PHONE BOOTHS
b	COPY, SCAN, FAX MACHINE
c	OPEN MATERIALS SHELF
d	STAIR TO CLOUD ROOM
e	WALK UP WINDOW
f	CONCIERGE CAPSULE DOOR
g	EQUIPMENT STORAGE
h	STORAGE/ LOCKERS
i	CONCIERGE COMPUTER CHECK IN
j	FOOD WALK UP PASS THRU
k	EMPLOYEE DESK
l	EMPLOYEE STORAGE
m	
n	

THESE DOCUMENTS ARE FOR INTERIM REVIEW AND NOT INTENDED FOR BIDDING, PERMIT, OR CONSTRUCTION PURPOSES.
MURRAY LEGGE, TEXAS REGISTERED ARCHITECT 16791 2/21/08

lzta
LZT ARCHITECTS, INC.
SUITE 202
4107 SPICEWOOD SPRINGS RD.
AUSTIN, TX 78759
P 512-343-6088
F 512-343-1398

CIVIL:

LANDSCAPE:

STRUCTURAL:

MEP:

THIS DOCUMENT, THE IDEAS AND DESIGNS INCORPORATED HEREIN ARE AND SHALL REMAIN THE PROPERTY OF LZT ARCHITECTS, INC. THESE DOCUMENTS ARE NOT TO BE USED, NOR ARE THEY TO BE ASSIGNED TO ANY THIRD PARTY WITHOUT WRITTEN PERMISSION FROM LZT ARCHITECTS, INC.©

PROFESSIONAL'S SEAL

LAUNCHPAD
800 Brazos Street
AUSTIN, TX 78705

PROJECT No.: 07024
PLOT DATE: 2/21/08

ISSUES:

#	DATE	DESCRIPTION

SHEET TITLE:
FIRST FLOOR PLAN

A-101