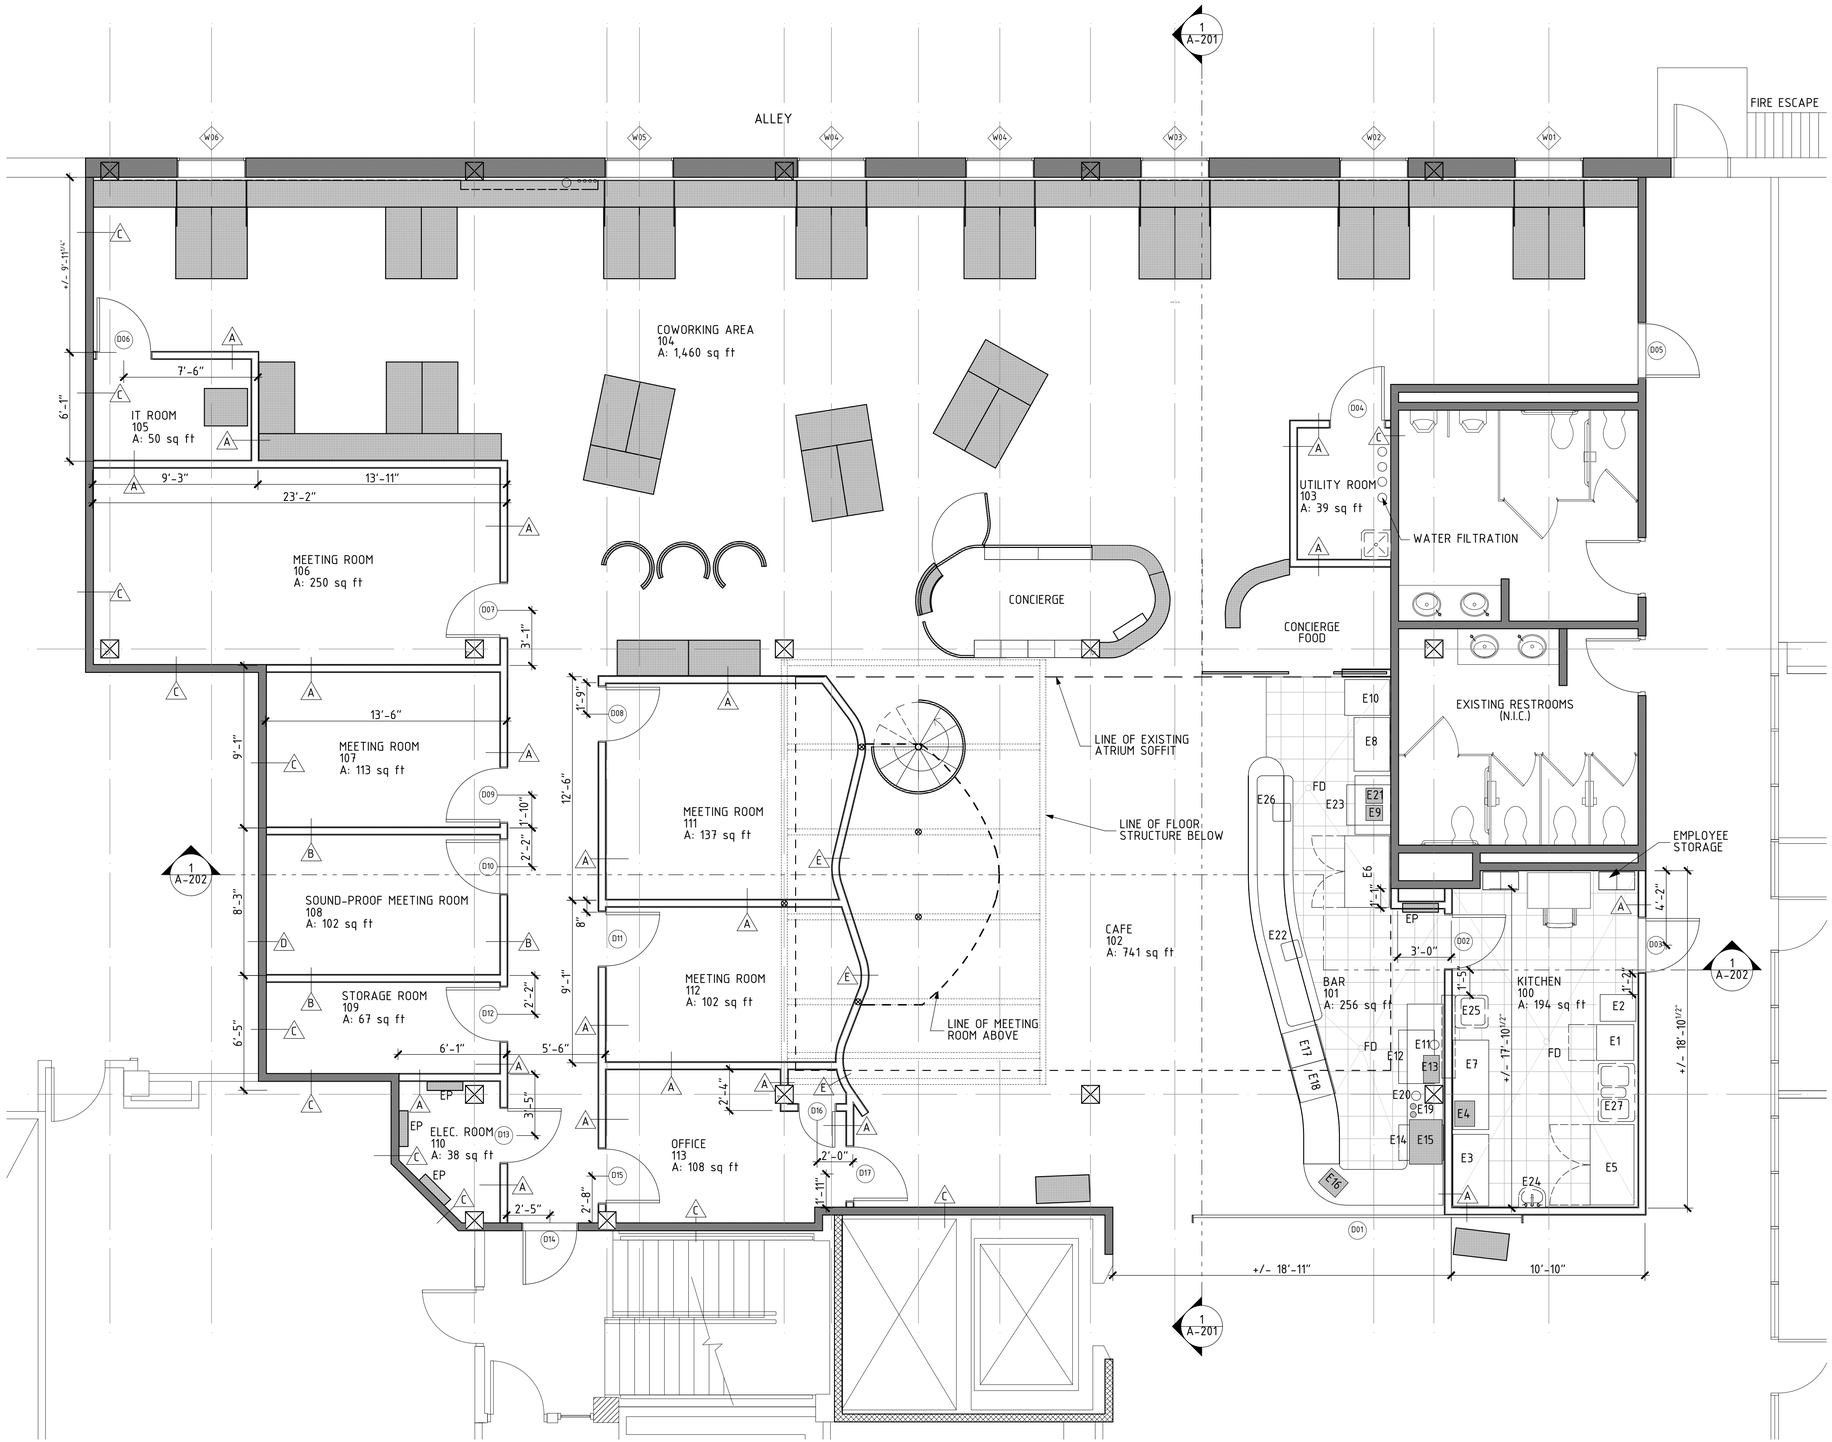

1 FIRST FLOOR PLAN
SCALE: 1/4" = 1'-0"

MARK EQUIPMENT

E1	DISHWASHER (CMA DISHMACHINES: MODEL: 180UC)
E2	DISHWASHER RACK STORAGE
E3	4' METRO WIRE SHELVING
E4	SLICER
E5	REACH-IN REFRIGERATOR (TRUE FOOD SERVICE: MODEL T-35)
E6	FOOD PREP TABLE (TRUE FOOD SERVICE: MODEL TSSU-48-12)
E7	PREP TABLE
E8	BEER & WINE COOLER
E9	PANINI GRILL
E10	DRAFT BEER TAP
E11	WATER WARMER
E12*	ICE MAKER WITH STORAGE BIN (HOSHIZAKI: MODEL F300BAF)
E13*	COFFEE MAKER
E14	UNDER COUNTER REFRIGERATOR (TRUE FOOD SERVICE: MODEL TUC-27)
E15*	ESPRESSO MACHINE (LA MARZOC CO: MODEL FB/80)
E16	CASH REGISTER
E17	UNDER COUNTER OPEN FOOD DISPLAY CASE
E18	UNDER COUNTER FOOD DISPLAY CASE
E19	COFFEE GRINDERS
E20	BREW COFFEE GRINDER
E21	TOASTER
E22	BELOW COUNTER WORKSURFACE WITH SINK
E23	UNDERCOUNTER REACH IN FREEZE
E24	HAND SINK
E25*	FOOD SINK
E26*	BAR SINK
E27	THREE COMPARTMENT DISH SINK

*DENOTES APPLIANCE SHALL BE SUPPLIED WITH FILTERED WATER

MARK PARTS

a	PHONE BOOTHS
b	COPY, SCAN, FAX MACHINE
c	OPEN MATERIALS SHELF
d	STAIR TO CLOUD ROOM
e	WALK UP WINDOW
f	CONCIERGE CAPSULE DOOR
g	EQUIPMENT STORAGE
h	STORAGE/ LOCKERS
i	CONCIERGE COMPUTER CHECK IN
j	FOOD WALK UP PASS THRU
k	EMPLOYEE DESK
l	EMPLOYEE STORAGE
m	MOBILE CONDIMENT CART
n	

EXISTING WALL

NEW WALL

THESE DOCUMENTS ARE FOR INTERIM REVIEW AND NOT INTENDED FOR BIDDING, PERMIT, OR CONSTRUCTION PURPOSES.
MURRAY LEGGE, TEXAS REGISTERED ARCHITECT 16791 4/16/2008

lzta
LZT ARCHITECTS, INC.
SUITE 202
4107 SPICEWOOD SPRINGS RD.
AUSTIN, TX 78759
P 512-343-6088
F 512-343-1398

STRUCTURAL:

MEP:
ENCOTECH ENGINEERING CONSULTANTS, INC.
9500 BLUFFSTONE COVE, SUITE B-103
AUSTIN, TEXAS 78759
P 512-338-1101
F 512-338-1160

THIS DOCUMENT, THE IDEAS AND DESIGNS INCORPORATED HEREIN ARE AND SHALL REMAIN THE PROPERTY OF LZT ARCHITECTS, INC. THESE DOCUMENTS ARE NOT TO BE USED, NOR ARE THEY TO BE ASSIGNED TO ANY THIRD PARTY WITHOUT WRITTEN PERMISSION FROM LZT ARCHITECTS, INC.©

PROFESSIONAL'S SEAL

LAUNCHPAD
800 BRAZOS STREET, SUITE 305
AUSTIN, TX 78705

PROJECT No.: 07024
PLOT DATE: 4/16/2008

ISSUES:

#	DATE	DESCRIPTION

SHEET TITLE:
FIRST FLOOR PLAN

A-101

A-101 FIRST FLOOR PLAN : Plotted on 4/16/2008 at 9:07 AM by dcarroll. File Path: G:\Data Files\2007\07024 Launchpad\00-CAD-Projects\1presdes\07024 ArchiCAD Models\800 Brazos Model\LZT 07024 lp800.pln